© 2009 RAFAEL VINOLY ARCHITECTS

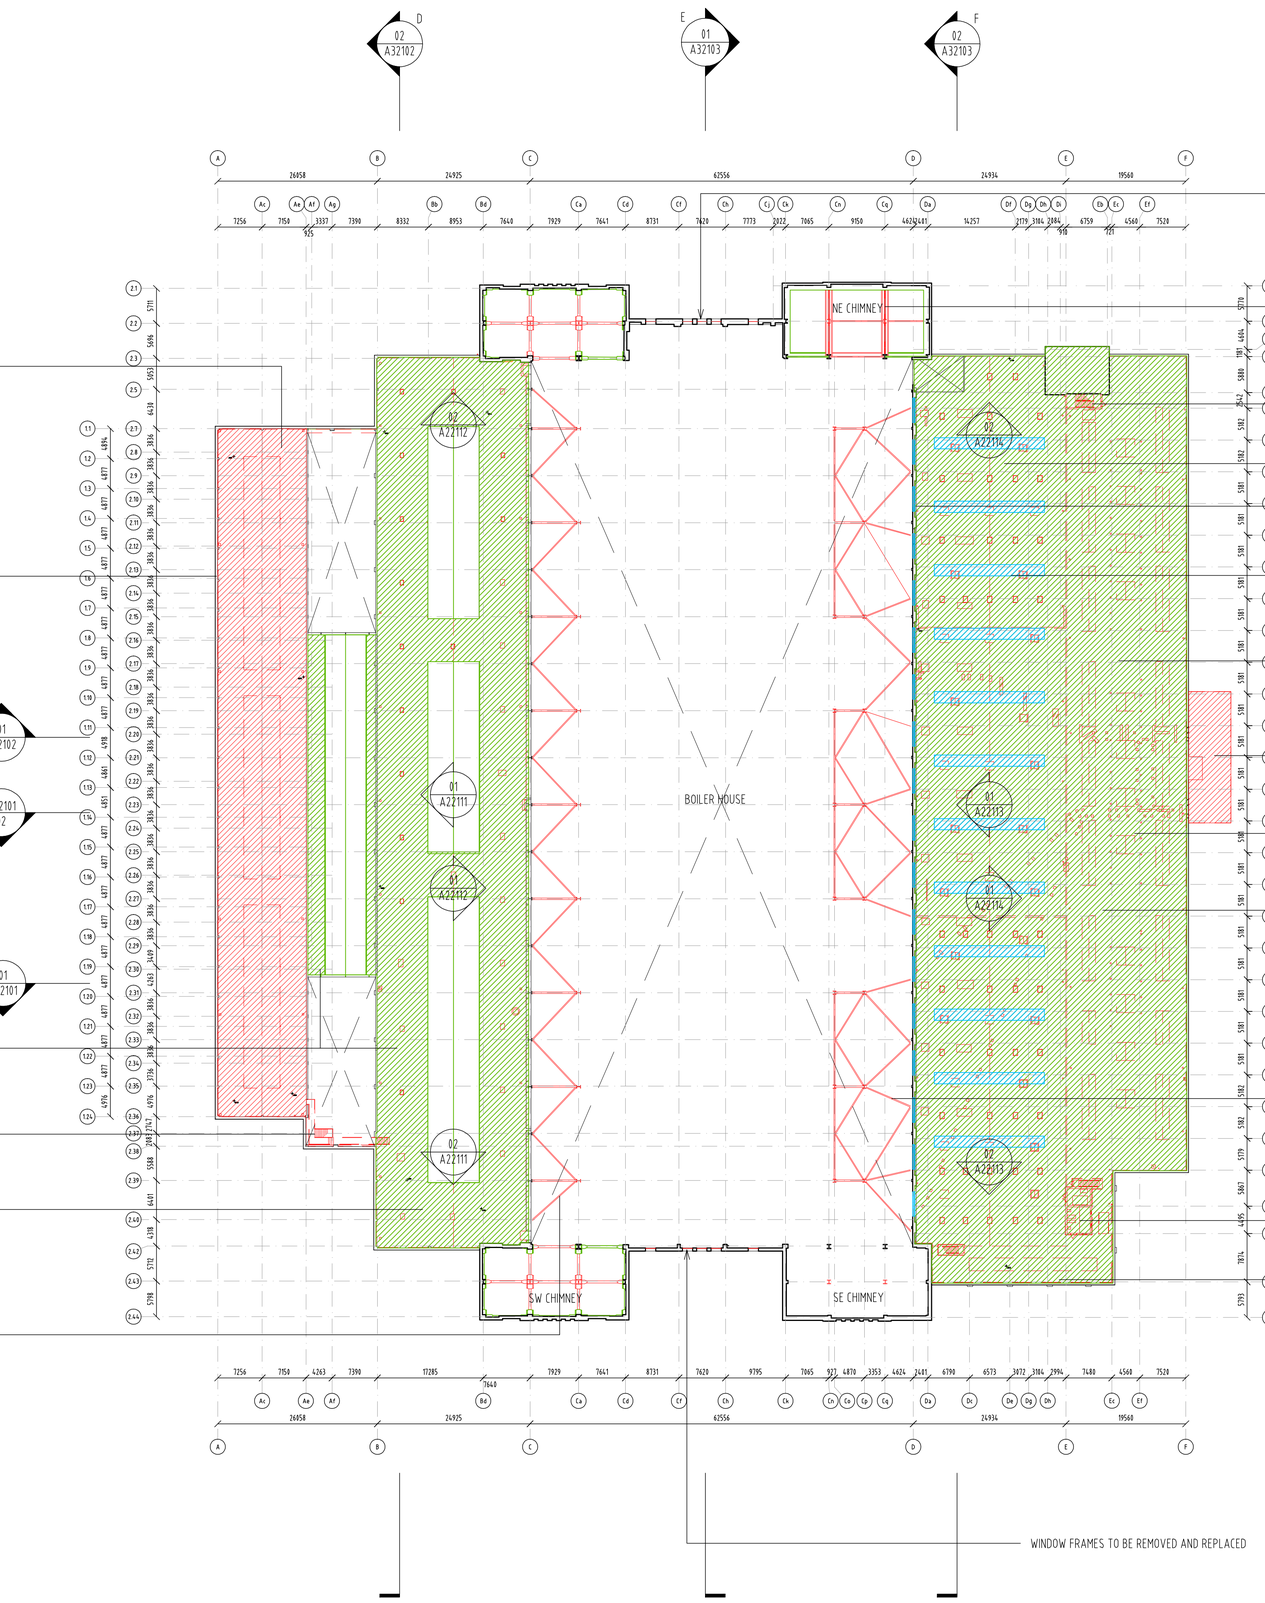

LEGEND:

REMAIN	REMAIN AREA
DEMOLISH	DEMOLISH AREA
REPAIR	REPAIR AREA
FILL	FILL AREA
RE-OPEN	RE-OPEN AREA
NEW-OPENING	NEW-OPENING AREA

GENERAL NOTES:
1. ALL DEMOLITION AND REPAIR WORKS IDENTIFIED ARE SUBJECT TO STRUCTURAL ENGINEER'S APPROVAL.
2. ALL ALTERATIONS IN MATERIALS AND FINISHES TO MATCH ORIGINAL ADJACENT WORK ARE SUBJECT TO APPROVAL.
3. ALL TEMPORARY STRUCTURE TO BE REMOVED U.O.N. TO THE APPROVAL OF THE STRUCTURAL ENGINEER.
4. REFER TO SECTIONS AND ELEVATIONS FOR CHANGES TO THE EXTERNAL ENVELOPE.
5. REMOVE AND REPAIR AREAS WHERE NECESSARY TO REPAIR STRUCTURAL ELEMENTS
6. REMOVE ALL PARTITION WALLS, DOORS, STAIRS,FIXTURES AND FITTINGS, SERVICES AND LOOSE FINISHES U.O.N.

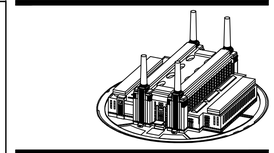

CLIENT :
REO (POWERSTATION) LIMITED
WHITELEY CHAMBERS
DON STREET, ST HELIER
JERSEY, JE4 9WG

DEVELOPMENT MANAGER:
TREASURY HOLDINGS UK LTD
188 KIRTLING STREET
LONDON SW8 5BN
TEL: 020 7501 0688 FAX: 020 7501 0699

ARCHITECT :
RAFAEL VIÑOLY ARCHITECTS PC
2-4 EXMOOR STREET
LONDON W10 6BD
TEL: 020 8206 6200 FAX: 020 8206 6201

STRUCTURAL ENGINEER :
BURO HAPPOLD
17 NEWMAN STREET
LONDON W1T 1PD
TEL: 020 7927 9700 FAX: 0870 787 4145

M&E ENGINEER :
ROGER PRESTON & PARTNERS
1 BATH ROAD MAIDENHEAD
SL6 4AQ
TEL: 01628 623 423 FAX: 01628 639 860

LANDSCAPE ARCHITECT :
HYLAND EDGAR DRIVER
1 WESSEX WAY
COLDEN COMMON, WINCHESTER
HAMPSHIRE, SO21 1WG
TEL: 01962 711 600 FAX: 01962 713 945

TRANSPORTATION CONSULTANT :
STEER DAVIES GLEAVE
28-32 UPPER GROUND
LONDON SE1 9PD
TEL: 020 7919 8500 FAX: 020 7827 9850

STAGE : PLANNING SUBMISSION

REV NO.	ISSUE DATE	INITIAL	REV NO.	ISSUE DATE	INITIAL
^			^		
^			^		
^			^		
^			^		
^			^		
^			^		
^			^		
^			^		
^			^		
^			^		
^			^		

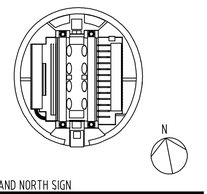

KEY PLAN AND NORTH SIGN

SCALE: 1:500 @ A1 / 1:1000 @ A3

POWER STATION DEMOLITION AND REPAIR LEVEL 06 (+33.65 AOD) FLOOR PLAN

SHEET TITLE :

DRAWN : XX | CHECKED : XX

A12106

SHEET NUMBER :