© 2009 RAFAEL VINOLY ARCHITECTS

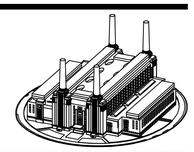

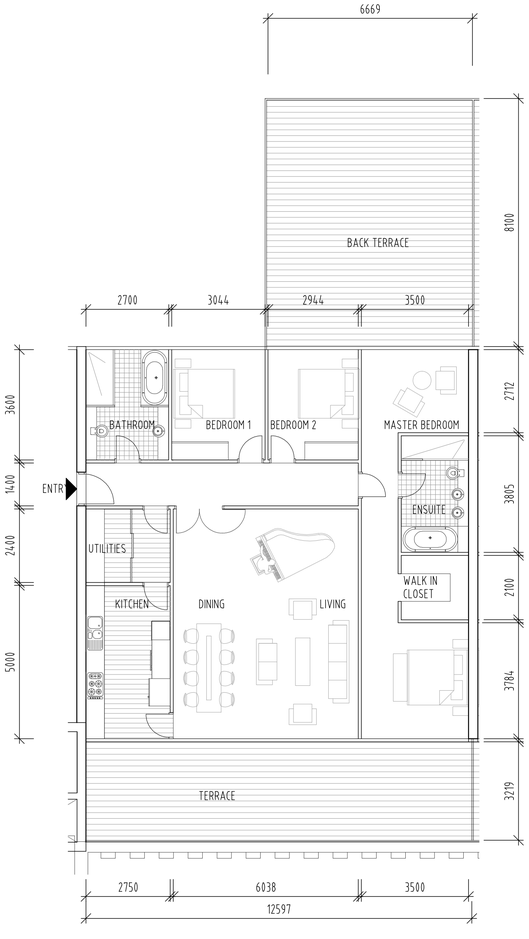

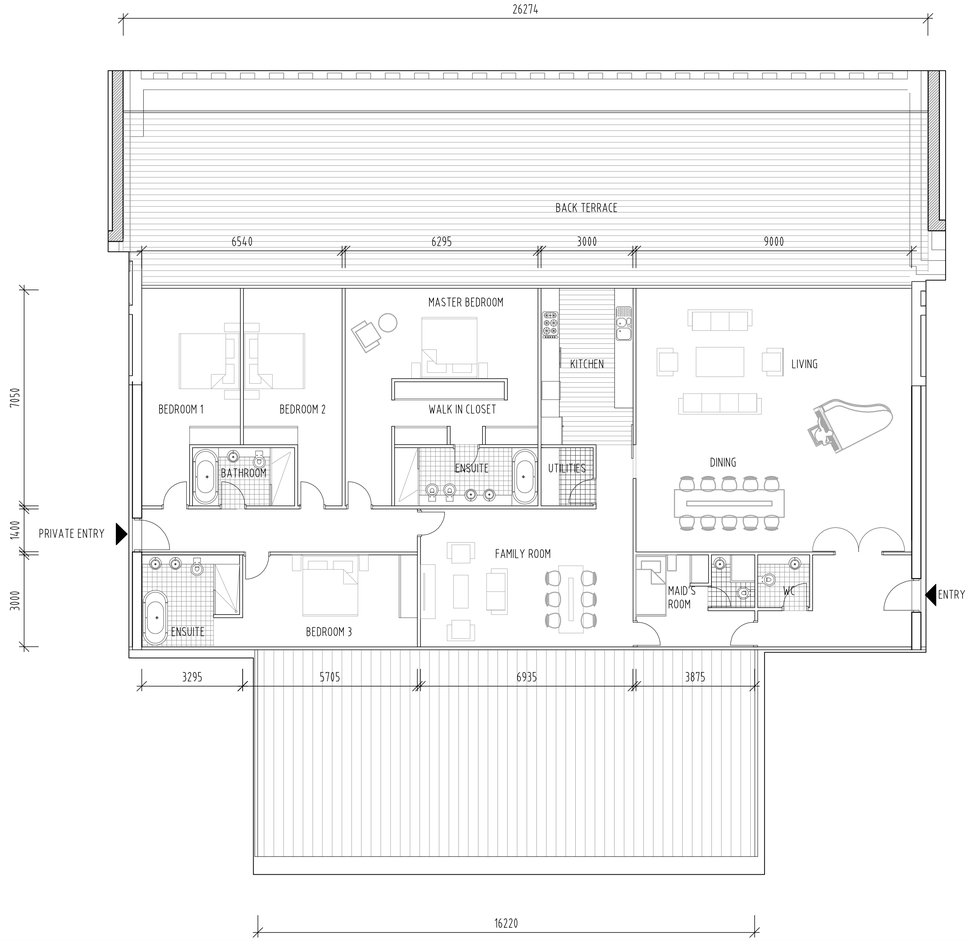

LEVEL 11 - 3 BED FLAT | 02
SCALE : 1:100@ A1 / 1:200 @ A3

LEVEL 11 - PENTHOUSE | 01
SCALE : 1:100@ A1 / 1:200 @ A3

CLIENT :
REO (POWERSTATION) LIMITED
WHITELEY CHAMBERS
DON STREET, ST HELIER
JERSEY, JE4 9WG

DEVELOPMENT MANAGER:
TREASURY HOLDINGS UK LTD
188 KIRTLING STREET
LONDON SW8 5BN
TEL: 020 7501 0688 FAX: 020 7501 0699

ARCHITECT :
RAFAEL VIÑOLY ARCHITECTS PC
2-4 EXMOOR STREET
LONDON W10 6BD
TEL: 020 8206 6200 FAX: 020 8206 6201

STRUCTURAL ENGINEER :
BURO HAPPOLD
17 NEWMAN STREET
LONDON W1T 1PD
TEL: 020 7927 9700 FAX: 0870 787 4145

M&E ENGINEER :
ROGER PRESTON & PARTNERS
1 BATH ROAD MAIDENHEAD
SL6 4AQ
TEL: 01628 623 423 FAX: 01628 639 860

LANDSCAPE ARCHITECT :
HYLAND EDGAR DRIVER
1 WESSEX WAY
COLDEN COMMON, WINCHESTER
HAMPSHIRE, SO21 1WG
TEL: 01962 711 600 FAX: 01962 713 945

TRANSPORTATION CONSULTANT :
STEER DAVIES GLEAVE
28-32 UPPER GROUND
LONDON SE1 9PD
TEL: 020 7919 8500 FAX: 020 7827 9850

STAGE : PLANNING SUBMISSION

REV NO.	ISSUE DATE	INITIAL	REV NO.	ISSUE DATE	INITIAL

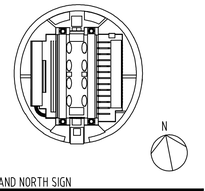

KEY PLAN AND NORTH SIGN
SCALE: 1:100 @ A1 / 1:200 @ A3

PROPOSED POWERSTATION TYPICAL LAYOUTS PENTHOUSE

SHEET TITLE :
DRAWN : XX | CHECKED : XX

A52211
SHEET NUMBER :