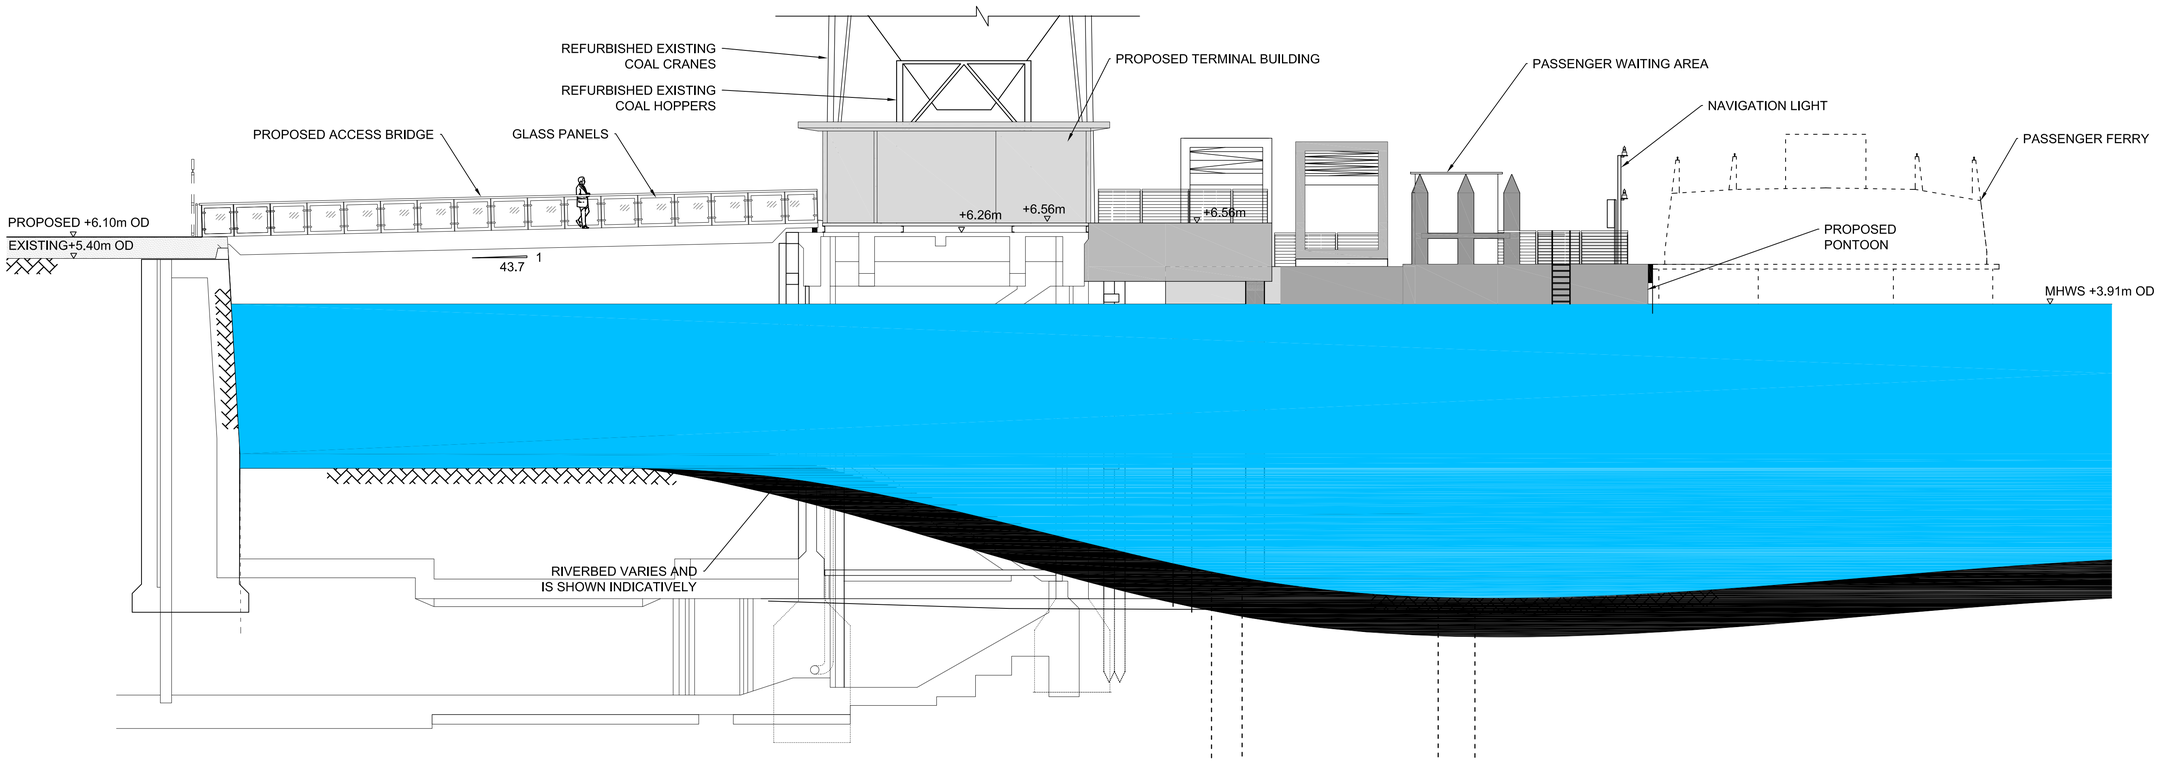

PROPOSED JETTY, CRANES AND RIVERWALL - LONGITUDINAL SECTION AT MHWS | 02

SCALE : 1:100@ A1 / 1:200 @ A3

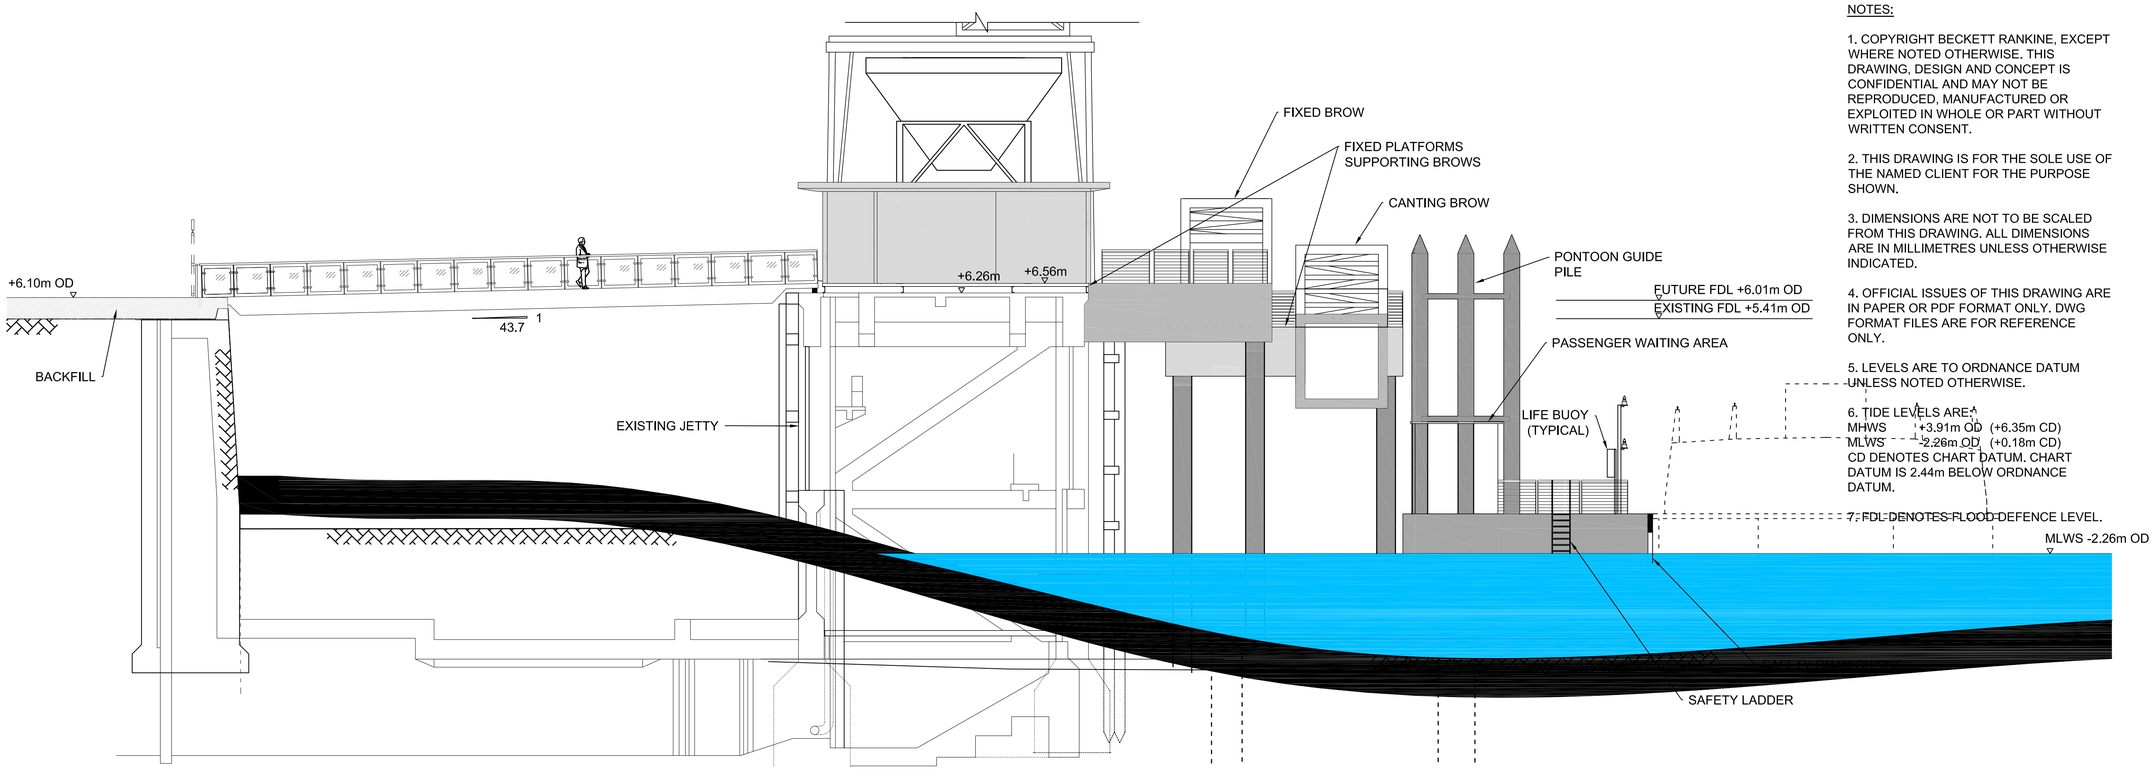

NOTES:

1. COPYRIGHT BECKETT RANKINE, EXCEPT WHERE NOTED OTHERWISE. THIS DRAWING, DESIGN AND CONCEPT IS CONFIDENTIAL AND MAY NOT BE REPRODUCED, MANUFACTURED OR EXPLOITED IN WHOLE OR PART WITHOUT WRITTEN CONSENT.

2. THIS DRAWING IS FOR THE SOLE USE OF THE NAMED CLIENT FOR THE PURPOSE SHOWN.

3. DIMENSIONS ARE NOT TO BE SCALED FROM THIS DRAWING. ALL DIMENSIONS ARE IN MILLIMETRES UNLESS OTHERWISE INDICATED.

4. OFFICIAL ISSUES OF THIS DRAWING ARE IN PAPER OR PDF FORMAT ONLY. DWG FORMAT FILES ARE FOR REFERENCE ONLY.

5. LEVELS ARE TO ORDNANCE DATUM UNLESS NOTED OTHERWISE.

6. TIDE LEVELS ARE:-
MHWS +3.91m OD (+6.35m CD)
MLWS -2.26m OD (+0.18m CD)
CD DENOTES CHART DATUM. CHART DATUM IS 2.44m BELOW ORDNANCE DATUM.

7. FDL DENOTES FLOOD DEFENCE LEVEL.

PROPOSED JETTY, CRANES AND RIVERWALL - LONGITUDINAL SECTION AT MLWS | 01

SCALE : 1:100@ A1 / 1:200 @ A3

OS REF: 00235001, 00235002, 00235003, 00235101, 00235102

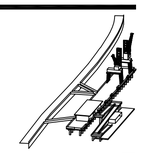

CLIENT :
REO (POWERSTATION) LIMITED
WHITELEY CHAMBERS
DON STREET, ST HELIER
JERSEY, JE4 9WG

DEVELOPMENT MANAGER:
TREASURY HOLDINGS UK LTD
188 KIRTLING STREET
LONDON SW8 5BN
TEL: 020 7501 0688 FAX: 020 7501 0699

ARCHITECT :
RAFAEL VIÑOLY ARCHITECTS PC
2-4 EXMOOR STREET
LONDON W10 6BD
TEL: 020 8206 6200 FAX: 020 8206 6201

STRUCTURAL ENGINEER :
BURO HAPPOLD
17 NEWMAN STREET
LONDON W1T 1PD
TEL: 020 7927 9700 FAX: 0870 787 4145

M&E ENGINEER :
ROGER PRESTON & PARTNERS
1 BATH ROAD MAIDENHEAD
SL6 4AQ
TEL: 01628 623 423 FAX: 01628 639 860

LANDSCAPE ARCHITECT :
HYLAND EDGAR DRIVER
1 WESSEX WAY
COLDEN COMMON, WINCHESTER
HAMPSHIRE, SO21 1WG
TEL: 01962 711 600 FAX: 01962 713 945

TRANSPORTATION CONSULTANT :
STEER DAVIES GLEAVE
28-32 UPPER GROUND
LONDON SE1 9PD
TEL: 020 7919 8500 FAX: 020 7827 9850

STAGE : PLANNING SUBMISSION

REV NO.	ISSUE DATE	INITIAL	REV NO.	ISSUE DATE	INITIAL

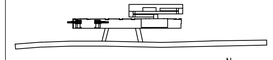

0 1 2 3 4 5
1:100 m

N

KEY PLAN AND NORTH SIGN

SCALE: 1:100 A1 / 1:200 @ A3

JETTY, CRANES & RIVERWALL PROPOSED LONGITUDINAL SECTION

BECKETT RANKINE Marine Consulting Engineers
270 Vauxhall Bridge Road London SW1V 1BB
Tel +44 (0) 20 7834 7387 Fax +44 (0) 20 7834 7385

URS

SHEET TITLE :

DRAWN : XX | CHECKED : XX

A33201

SHEET NUMBER :